Pleasant Hill Elementary School
Final Plans

Board Meeting

October 1, 2019

DesMoines PUBLIC SCHOOLS

Think. Learn. **Grow.**

www.dmschools.org

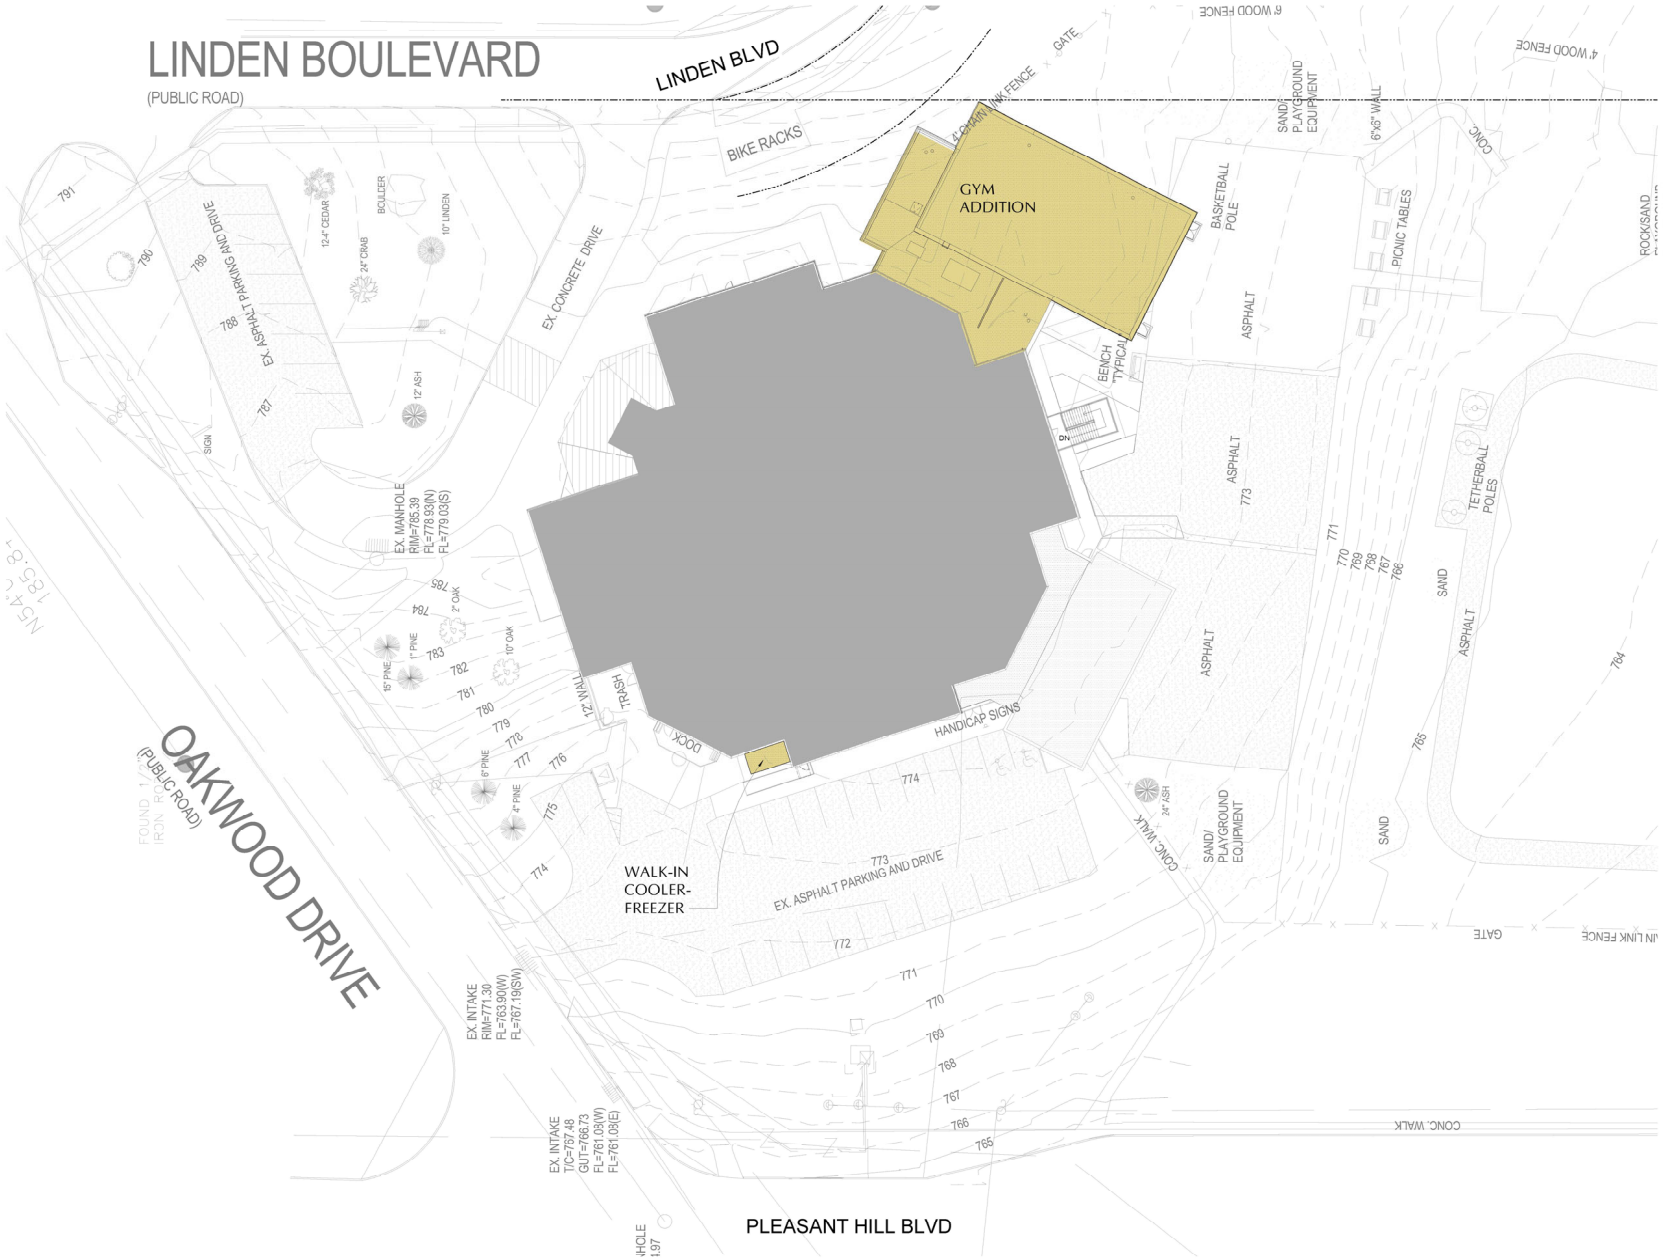

SITE PLAN CONCEPTUAL DESIGN
SCALE: 1" = 20'-0"

GROUND FLOOR PLAN - OVERALL CONCEPT PLAN

SCALE: 3/32" = 1'-0"

3D ADDITON VIEW

\Documents\2019027_Pines_NB_Elem_CT_v11_dcos@smdr.com.rvt

Highlights of project

- Advantages of separate gym/café.
- Improved student access to playground.
- Expanded kitchen facilities and improved student traffic flow.
- Model for energy efficiency to optimize our resources.
- Improved after school access for activities

Construction TimeLine

- September 17, 2019 - Preliminary plans
- October 1, 2019 – Board review and approval of final plans
- Spring 2020 – Construction start
- September 2020 – Completion

Project budget – Estimated $2,500,000

QUESTIONS/COMMENTS?

Think. Learn. **Grow.**

www.dmschools.org